TST-20-375

TRENCH COVER w/1/8"(3mm) TILE RECESS
MILL FINISH ALUMINUM EXTRUSIONS
MILL FINISH ALUMINUM PLATE

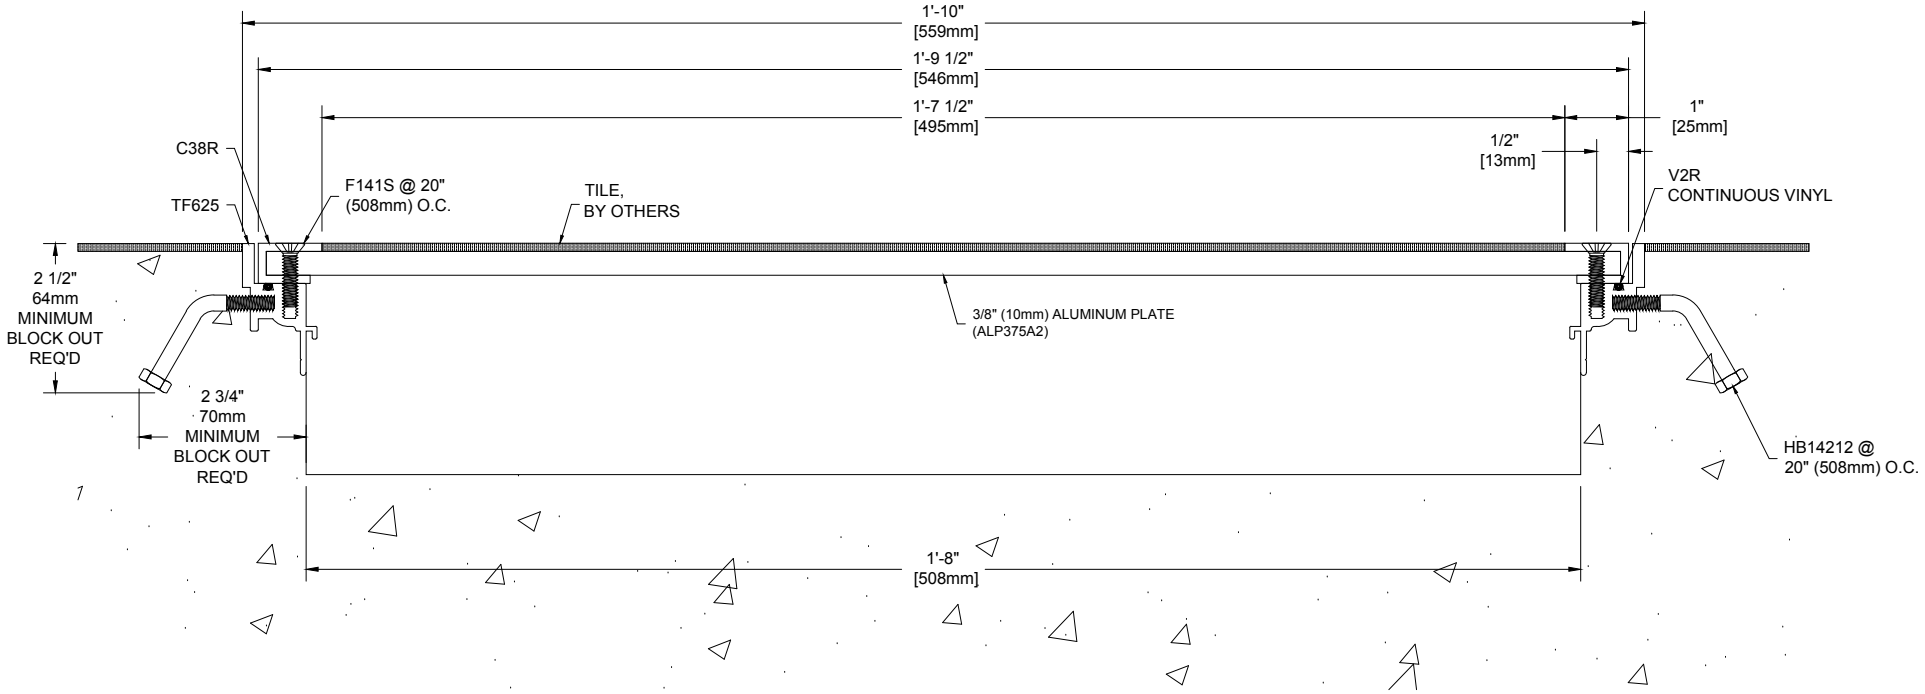

Project:	Length	Qty.	Color	Drawn By: HRS
Customer:				
SO#				
Date:				
Page____of___ Scale: NTS				

K:\Trench_AccessCovers\TST\TST-375\TST-20-375.dwg [Detail] August 03, 2018 - 11:48am Rshultz

BALCO®
A CSW Industrials Company

The information contained herein is the proprietary property of BALCO®. No portion of it may be reproduced by any means or used in any form except for the purpose for which it was furnished. All rights of design and invention are hereby reserved.

REV. - 08/03/18